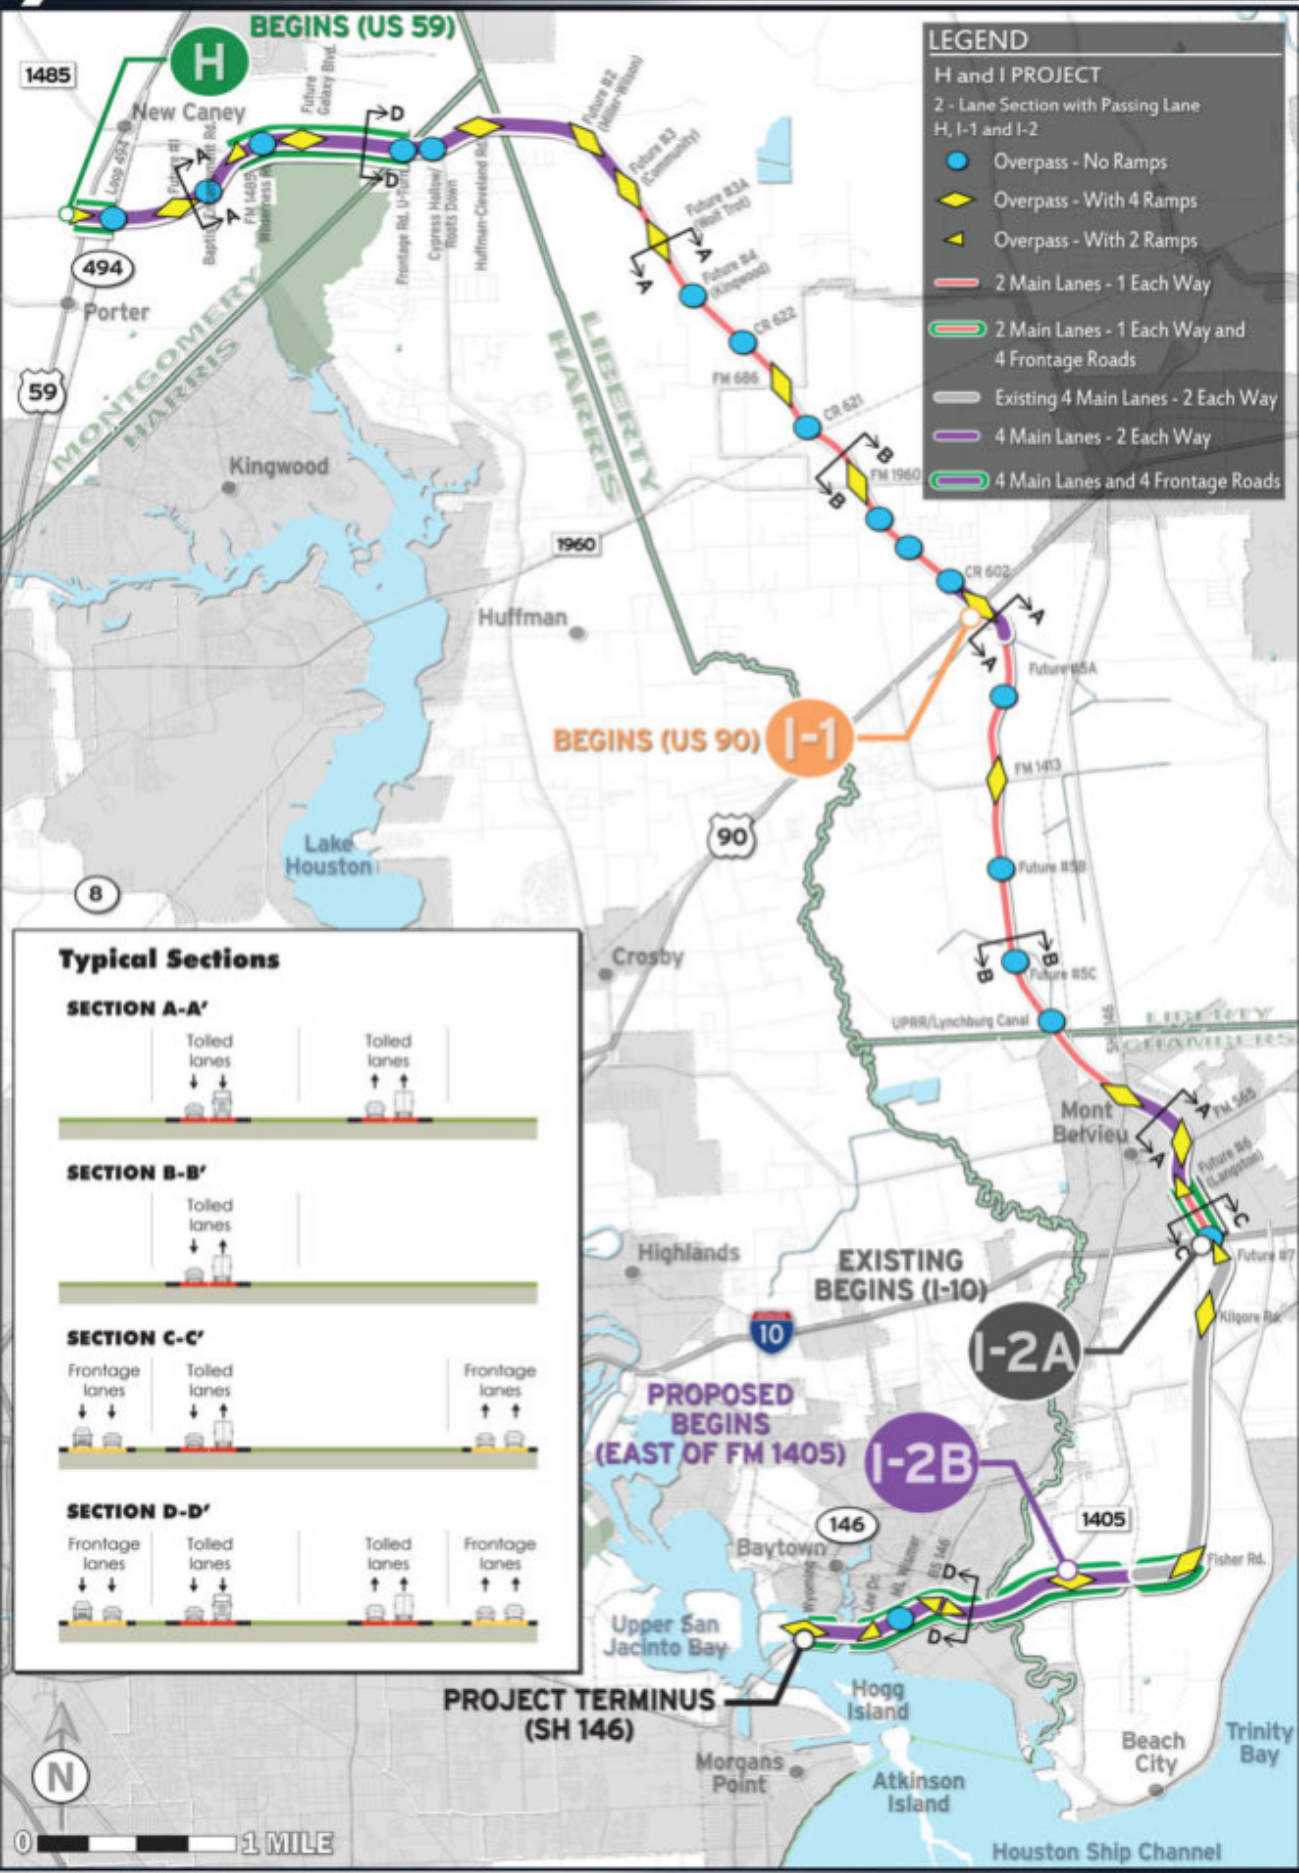

LEGEND

H and I PROJECT

2 - Lane Section with Passing Lane
H, I-1 and I-2

- Overpass - No Ramps
- Overpass - With 4 Ramps
- Overpass - With 2 Ramps
- 2 Main Lanes - 1 Each Way
- 2 Main Lanes - 1 Each Way and 4 Frontage Roads
- Existing 4 Main Lanes - 2 Each Way
- 4 Main Lanes - 2 Each Way
- 4 Main Lanes and 4 Frontage Roads

Typical Sections

SECTION A-A'

SECTION B-B'

SECTION C-C'

SECTION D-D'

FOR PLANNING PURPOSES ONLY; SUBJECT TO CHANGE

JULY 2017